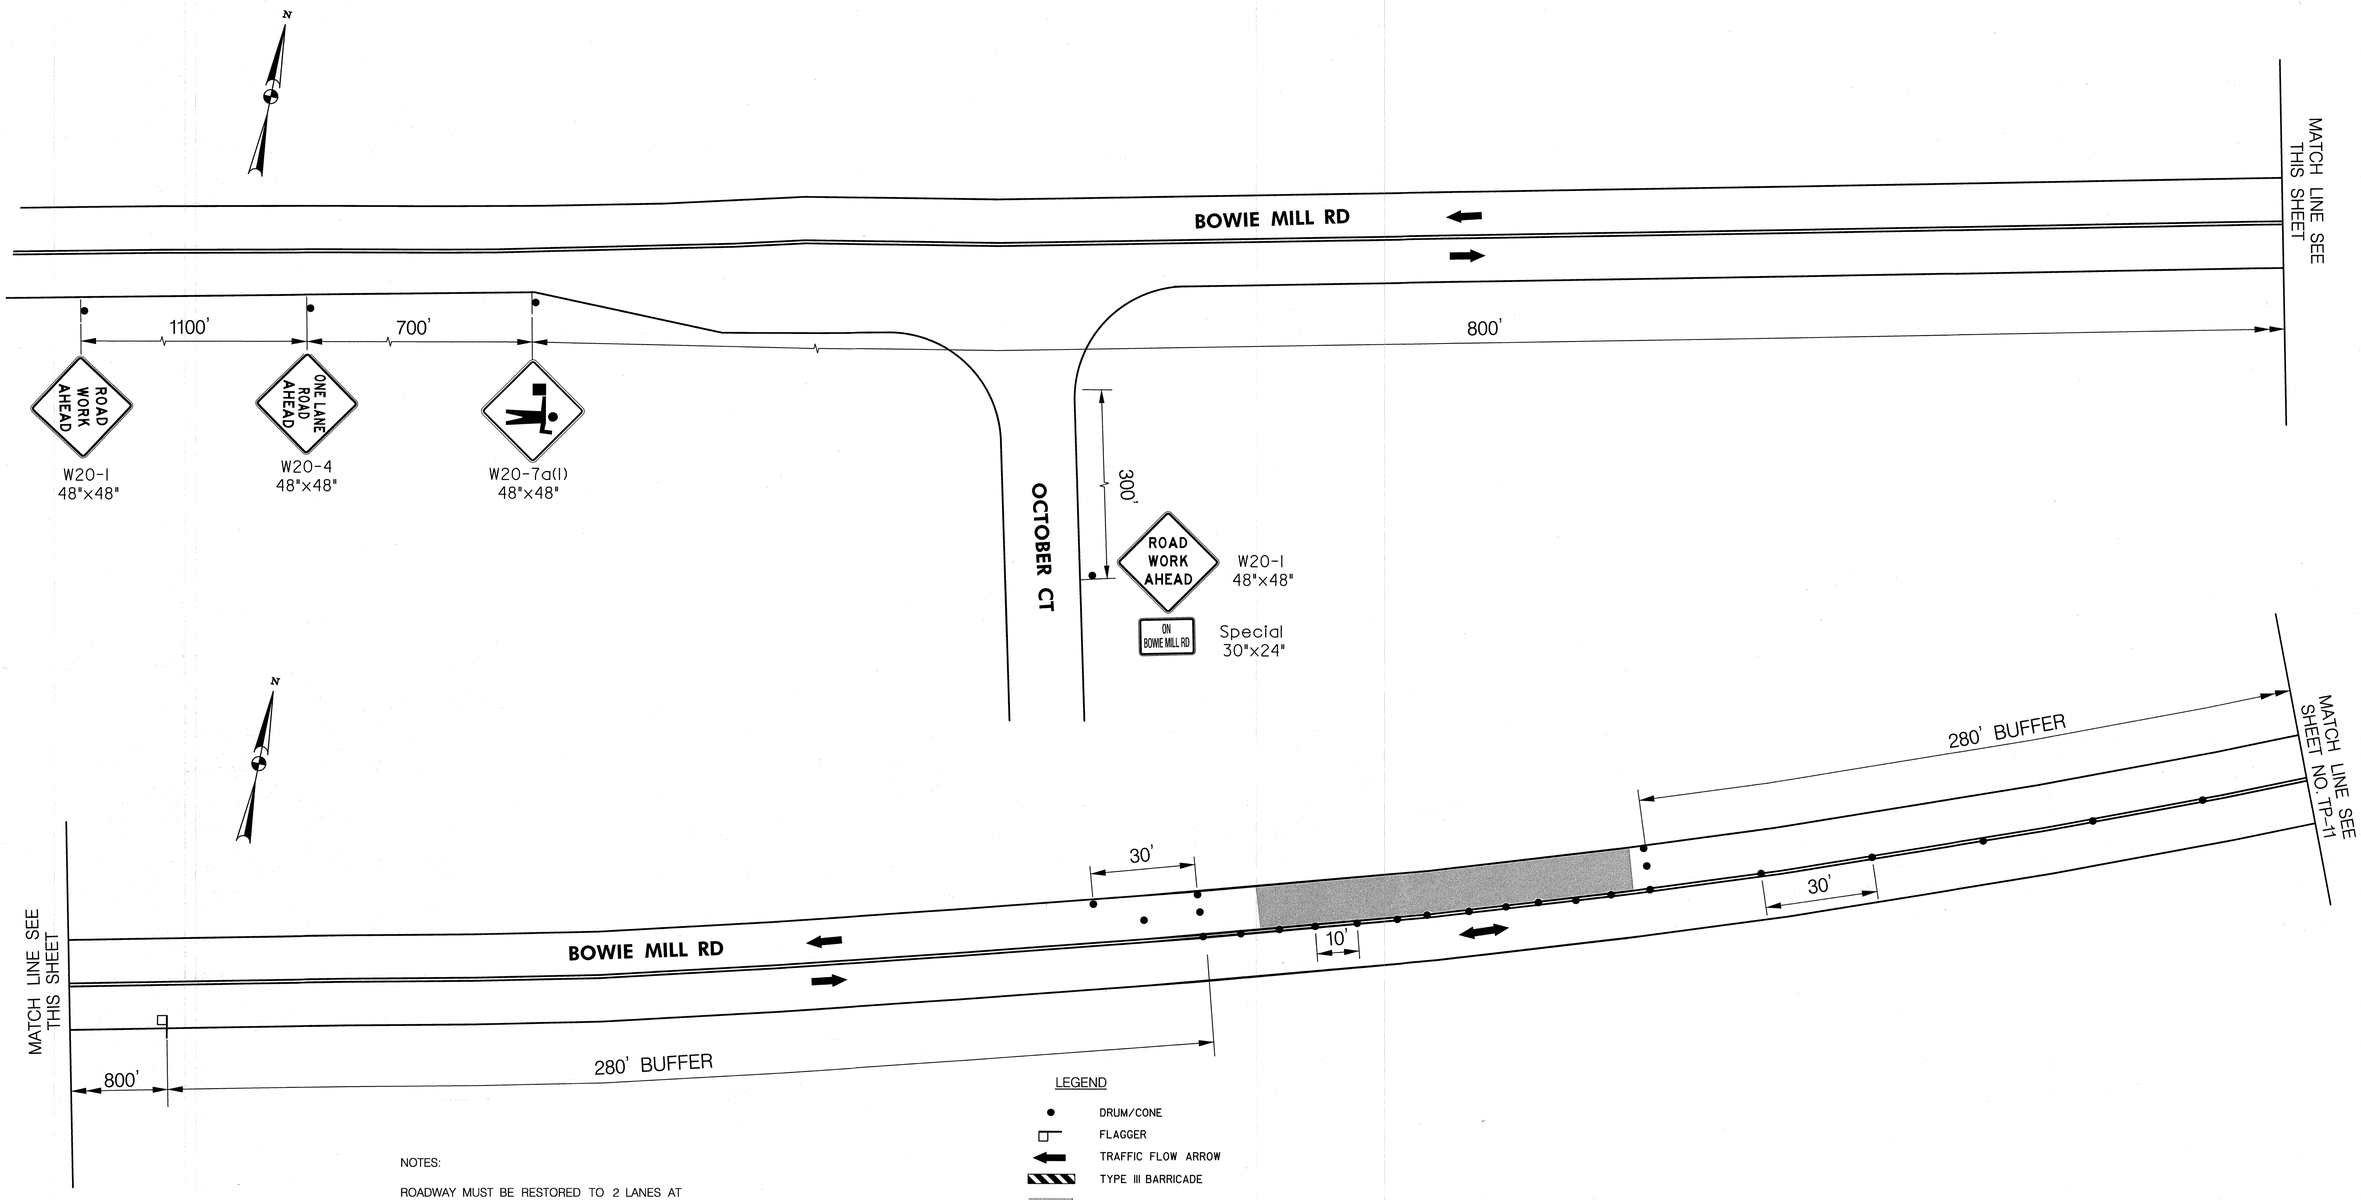

LEGEND

- DRUM/CONE
- FLAGGER
- TRAFFIC FLOW ARROW
- TYPE III BARRICADE
- CURRENT PHASE WORK AREA
- ROAD WORK — TEMPORARY SIGN FACE AND POST

NOTES:

ROADWAY MUST BE RESTORED TO 2 LANES AT THE END OF EACH WORK DAY.

WORKING HOURS ARE 9:00 AM TO 3:00 PM.

Robert J. Milstead
04/12/18

Professional Certification.
I hereby certify that these documents were prepared or approved by me, and that I am a duly licensed professional engineer under the laws of the State of Maryland.

License No. 17172
Expiration Date: 12/12/2018

STATE OF MARYLAND ROBERT JAMES MILSTEAD No. 17172 PROFESSIONAL ENGINEER

MONTGOMERY COUNTY, MARYLAND
TRAFFIC ENGINEERING AND OPERATIONS SECTION
APPROVED
FOR MOT/TICP
BY
DATE 4/16/18

STANTEC.
6110 FROST PLACE,
LAUREL, MARYLAND 20707
(240) 542-3112
www.stantec.com

NO.	REVISION	DATE	BY

MONTGOMERY COUNTY DEPARTMENT OF TRANSPORTATION
DIVISION OF TRANSPORTATION ENGINEERING
GAITHERSBURG, MARYLAND

RECOMMENDED FOR APPROVAL
Chief, Design Section — Date APR. 17, 2018
APPROVED
Chief, Division of Transportation Engineering — Date 4/17/18

Designed by : DM Drawn by : VC Checked by : MG

DWG. TP-10

BRIDGE PRESERVATION
COUNTY WIDE IX (9 BRIDGES)
MONTGOMERY COUNTY, MARYLAND
BRIDGE NO. M-0069 (BOWIE MILL ROAD)
OVER ROCK CREEK N. BRANCH
MAINTENANCE OF TRAFFIC PLAN
PHASE 2 (1 OF 2)

SCALE : 1" = 20' DATE :06-02-2017

Project No. : 500313 SHEET 11 of 21

DATE: Friday, April 13, 2018 AT 08:49 AM
FILE: U:\2026011401\01 Bridge Preservation\700 Cadd\710 Traffic\RI-M-0069 Bowie Mill Road.dgn