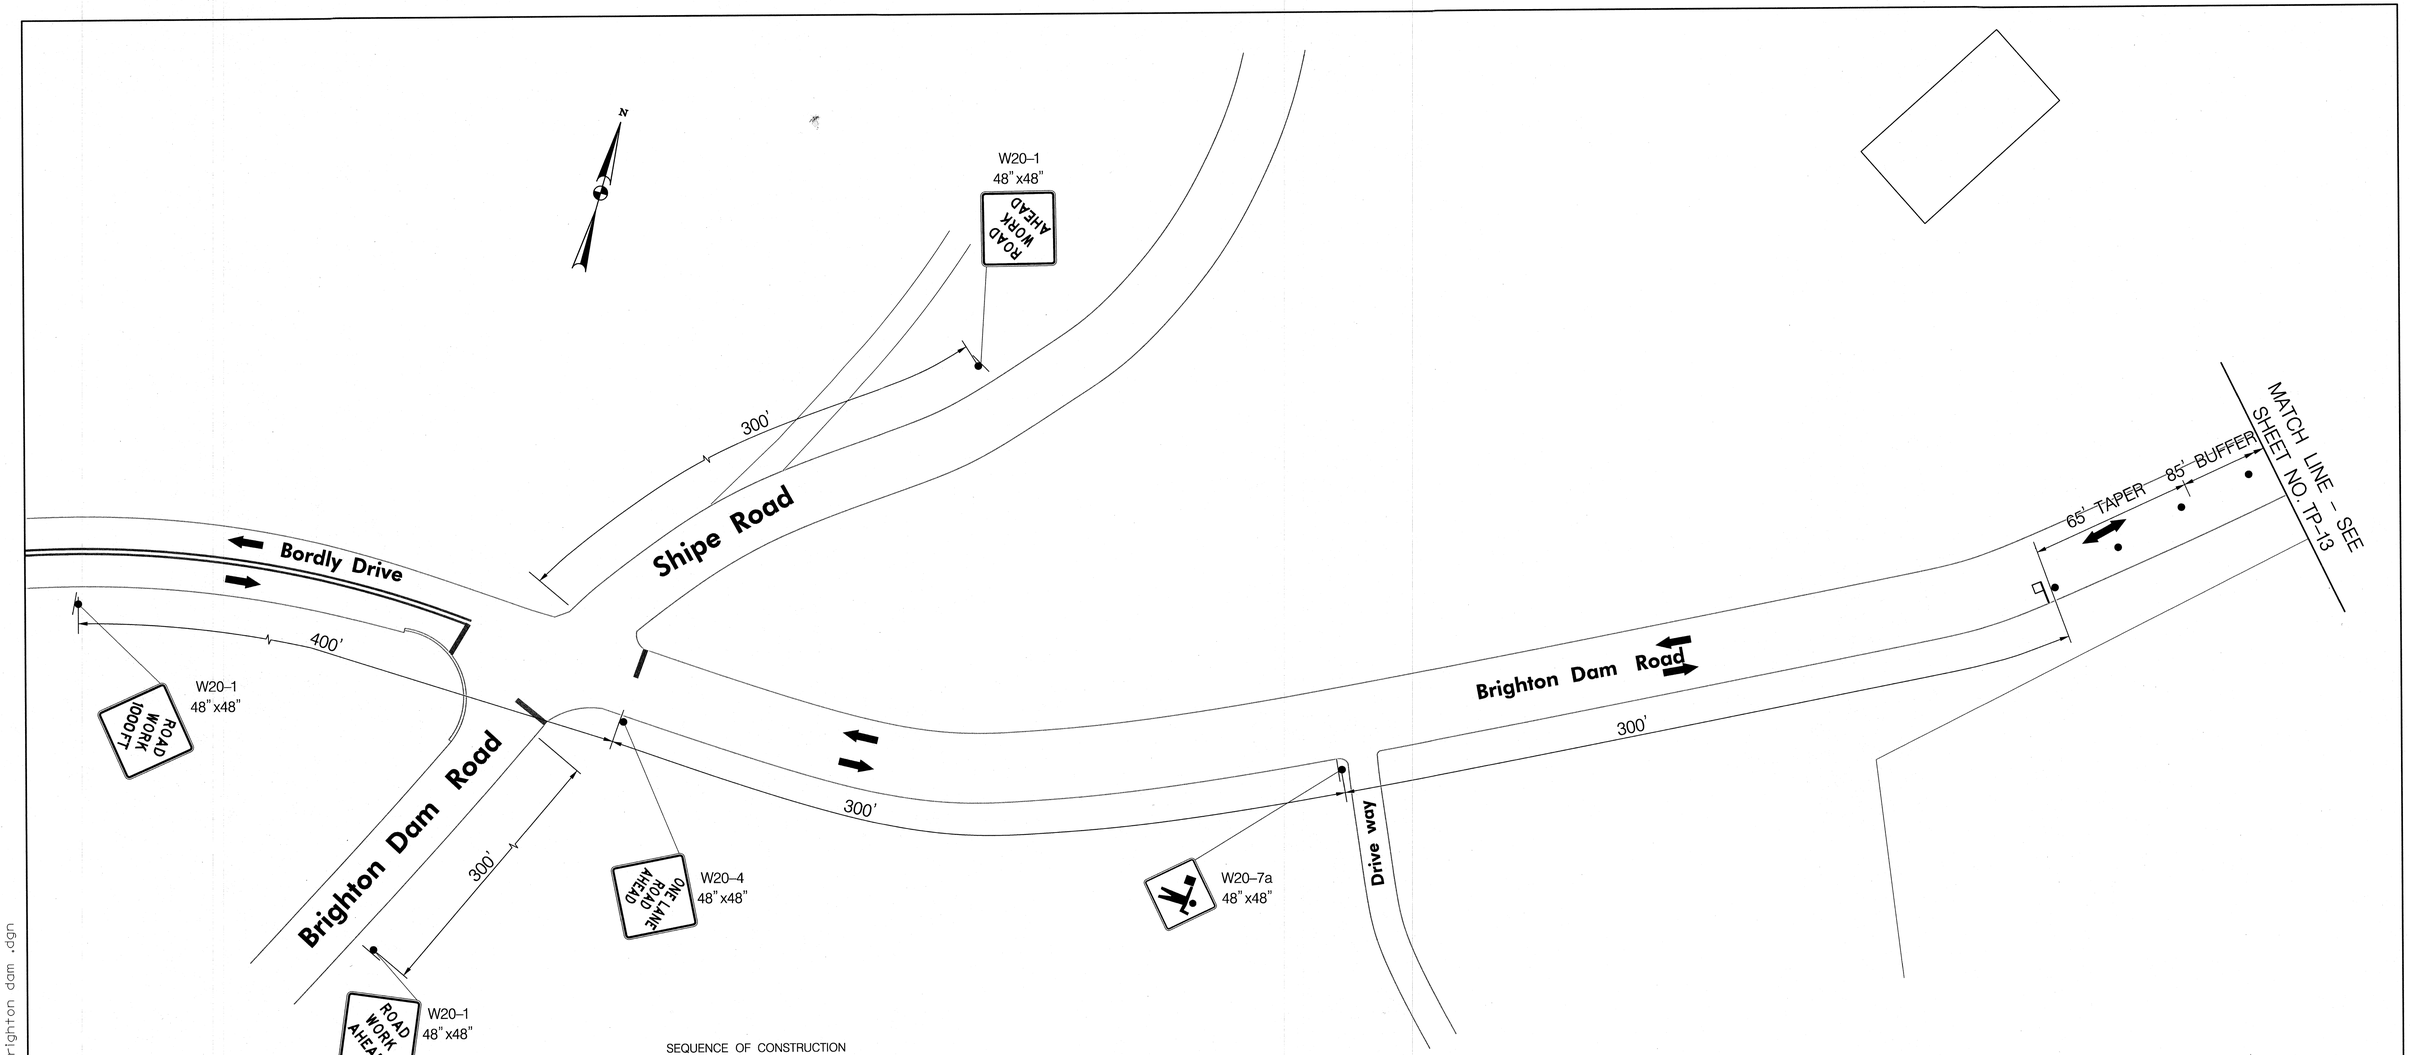

LEGEND

- DRUM/CONE
- ARROW PANEL
- TRAFFIC FLOW ARROW
- TYPE III BARRICADE
- CURRENT PHASE WORK AREA
- ROAD WORK — TEMPORARY SIGN FACE AND POST

SEQUENCE OF CONSTRUCTION

PHASE 1:
INSTALL TEMPORARY TRAFFIC CONTROL DEVICES TO CLOSE PEDESTRIAN BRIDGE.

INSTALL TEMPORARY TRAFFIC CONTROL DEVICES TO CLOSE THE RIGHT LANE OF EASTBOUND BRIGHTON DAM ROAD.

COMPLETE BRIDGE PRESERVATION WORK ON THE BRIDGE. (APPROXIMATE PHASE LENGTH = 10 DAYS)

NOTES:

ROADWAY MUST BE RESTORED AT THE END OF EACH WORK DAY.

WORKING HOURS ARE 9:00 AM TO 3:00 PM.

DESIGN SPEED: 30 MPH

DWG. TP–12

Robert J Milstead
041218

Professional Certification.
I hereby certify that these documents were prepared or approved by me, and that I am a duly licensed professional engineer under the laws of the State of Maryland.

License No. 17172
Expiration Date: 12/12/2018

STATE OF MARYLAND · ROBERT JAMES MILSTEAD · No. 17172 · PROFESSIONAL ENGINEER

MONTGOMERY COUNTY, MARYLAND
TRAFFIC ENGINEERING AND OPERATIONS SECTION
APPROVED
FOR MDT/TTCP
BY
DATE 4/16/18

Stantec
STANTEC.
6110 FROST PLACE,
LAUREL, MARYLAND 20707
(240) 542–3112
www.stantec.com

NO.	REVISION	DATE	BY

MONTGOMERY COUNTY DEPARTMENT OF TRANSPORTATION
DIVISION OF TRANSPORTATION ENGINEERING
GAITHERSBURG, MARYLAND

RECOMMENDED FOR APPROVAL
Chief, Design Section — Date APR. 17, 2018
APPROVED
Chief, Division of Transportation Engineering — Date 4/17/18

Designed by : DM Drawn by : VC Checked by : MG

BRIDGE PRESERVATION
COUNTY WIDE IX (9 BRIDGES)
MONTGOMERY COUNTY, MARYLAND
BRIDGE NO. M–0108 (BRIGHTON DAM ROAD)
OVER HAWLINGS RIVER
MAINTENANCE OF TRAFFIC PLAN
PHASE 1 (1 OF 2)
SCALE : 1" = 30' DATE :06–02–2017

Project No. : 500313 SHEET 13 of 21

DATE:Friday, April 13, 2018 AT 08:56 AM
FILE: U:\2026011401\01 Bridge Preservation\700 Cadd\710 Traffic\Brighton dam .dgn