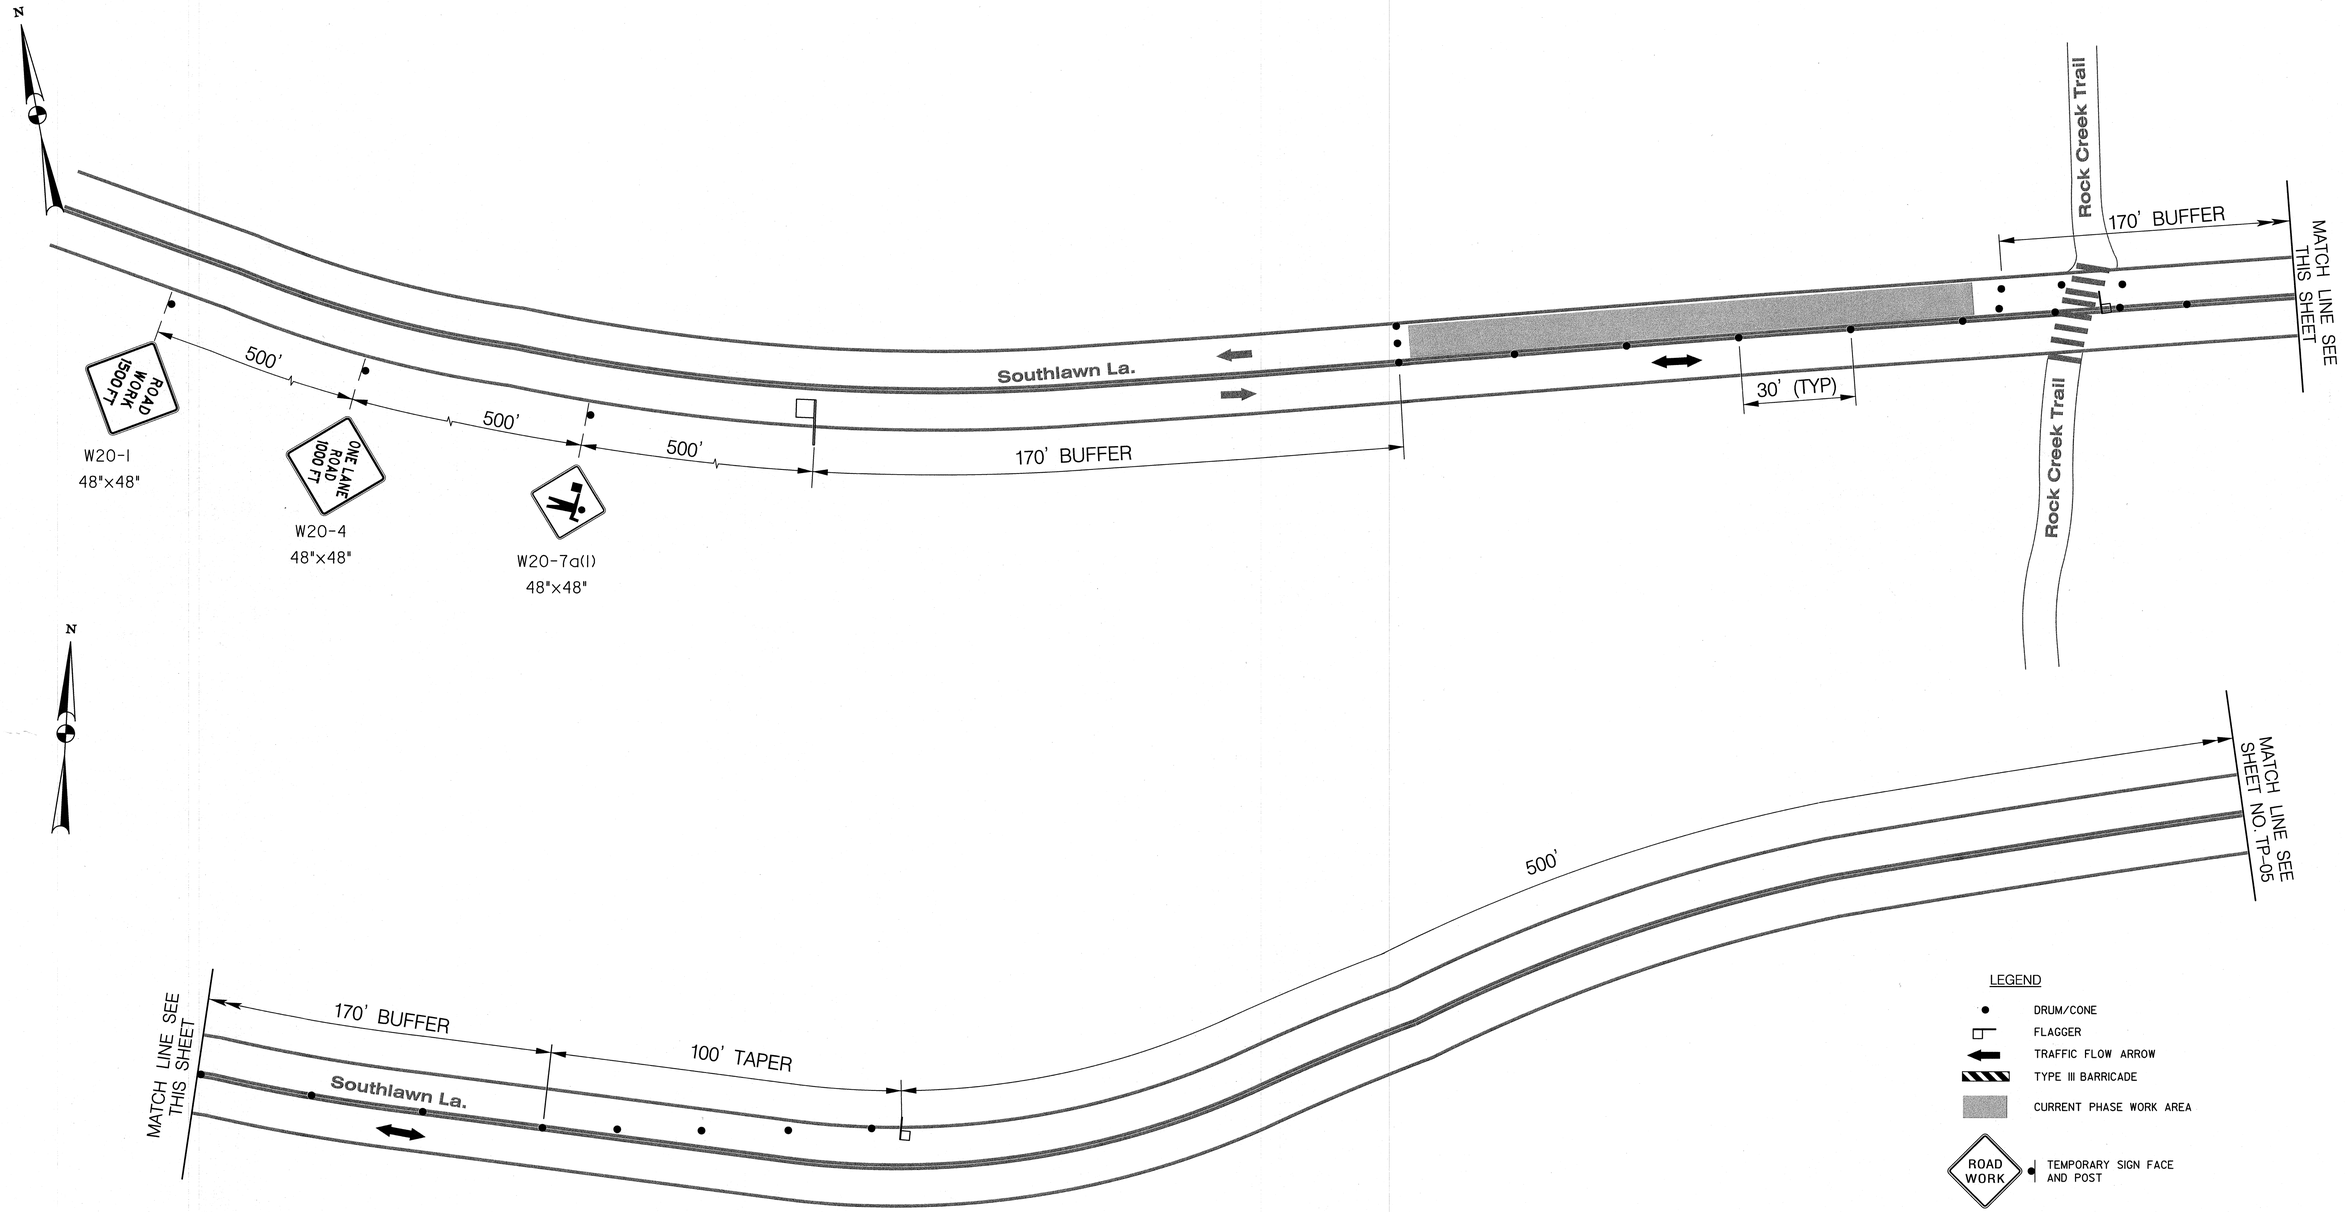

DWG. TP-04

Professional Certification.
I hereby certify that these documents were prepared or approved by me, and that I am a duly licensed professional engineer under the laws of the State of Maryland.

License No. 17172,
Expiration Date: 12/12/2018.

Robert J. Milstead
041218

STATE OF MARYLAND
ROBERT JAMES MILSTEAD
No. 17172
PROFESSIONAL ENGINEER

MONTGOMERY COUNTY, MARYLAND
TRAFFIC ENGINEERING AND OPERATIONS SECTION
APPROVED
FOR MDOT/TTCP
BY
DATE 4/16/18

STANTEC.
6110 FROST PLACE,
LAUREL, MARYLAND 20707
(240) 542-3112
www.stantec.com

NO.	REVISION	DATE	BY

MONTGOMERY COUNTY DEPARTMENT OF TRANSPORTATION
DIVISION OF TRANSPORTATION ENGINEERING
GAITHERSBURG, MARYLAND

RECOMMENDED FOR APPROVAL
Chief, Design Section — Date APR. 17, 2018
APPROVED
Chief, Division of Transportation Engineering — Date 4/17/18

Designed by : DM Drawn by : VC Checked by : MG

BRIDGE PRESERVATION
COUNTY WIDE IX (9 BRIDGES)
MONTGOMERY COUNTY, MARYLAND
BRIDGE NO. M-0050 (SOUTHLAWN LN)
OVER ROCK CREEK
MAINTENANCE OF TRAFFIC PLAN
PHASE 1 (1 OF 2)
SCALE : 1" = 20' DATE :06-02-2017

Project No. : 500313 SHEET 5 of 21

DATE:Thursday, April 12, 2018 AT 04:43 PM
FILE: U:\2026011401\01 Bridge Preservation\700 Cadd\710 Traffic\RI-M-0050 Southlawn La.dgn