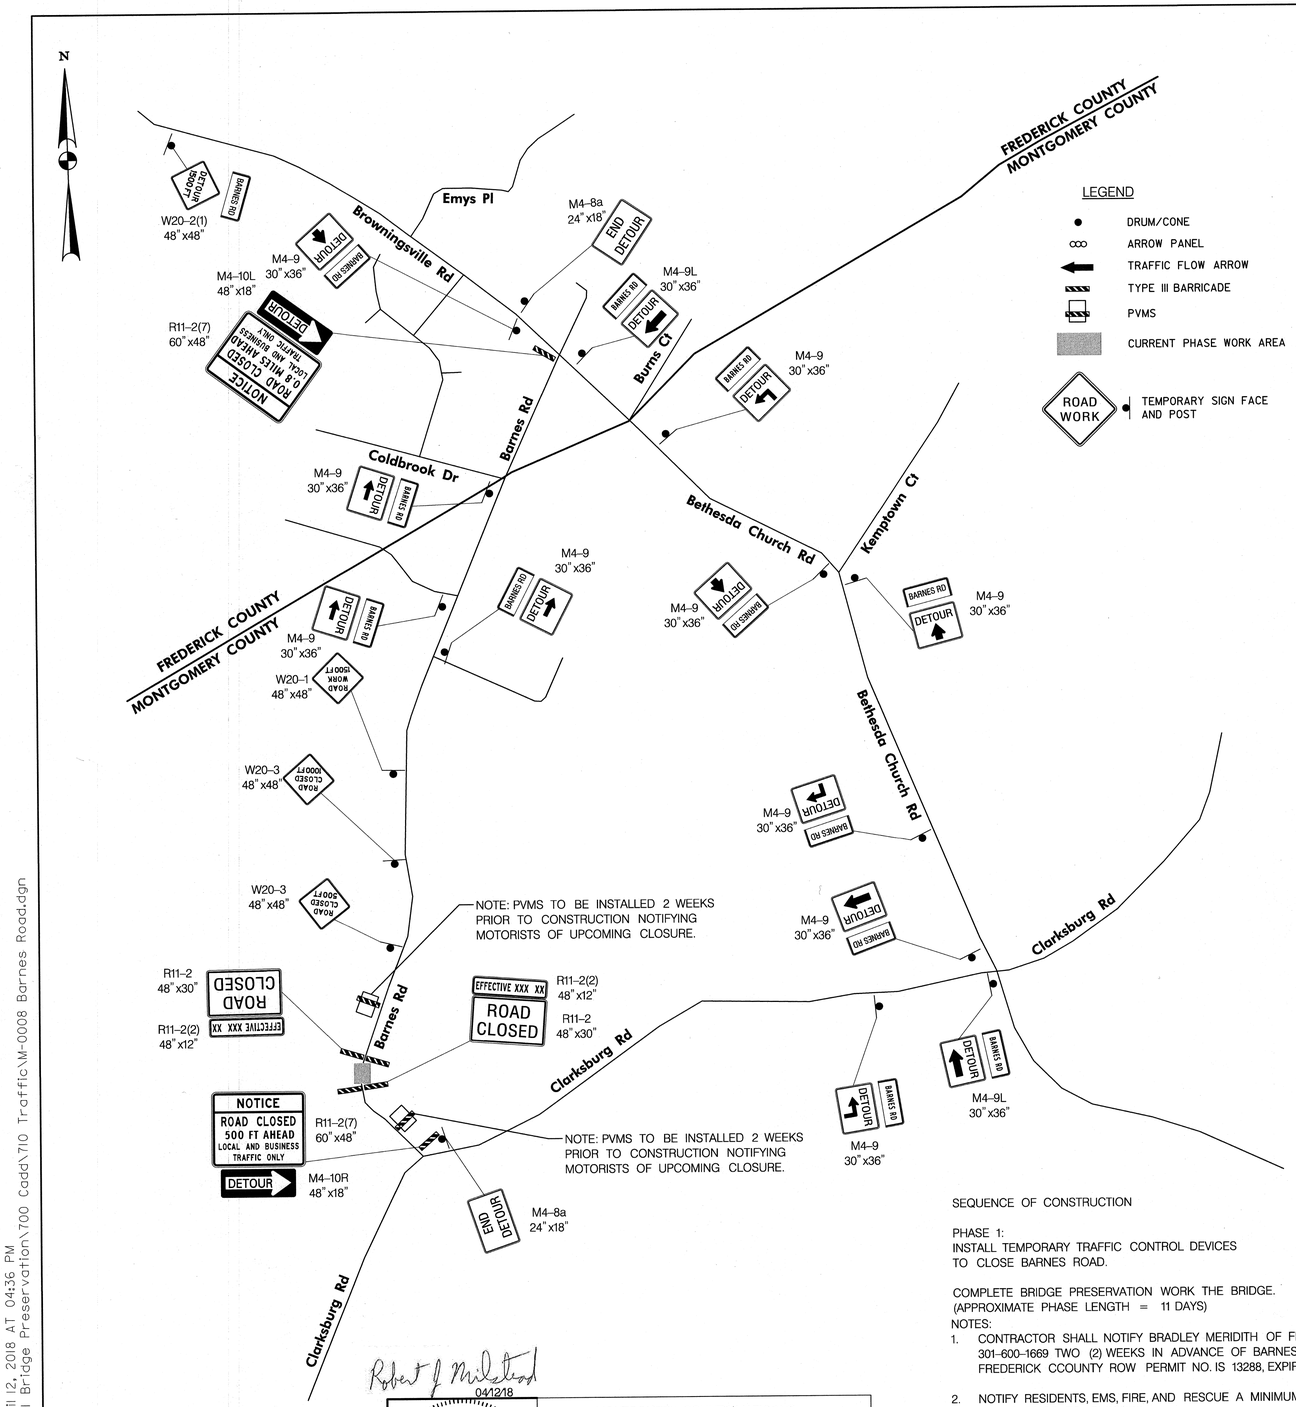

LEGEND

- DRUM/CONE
- ARROW PANEL
- TRAFFIC FLOW ARROW
- TYPE III BARRICADE
- PVMS
- CURRENT PHASE WORK AREA
- ROAD WORK — TEMPORARY SIGN FACE AND POST

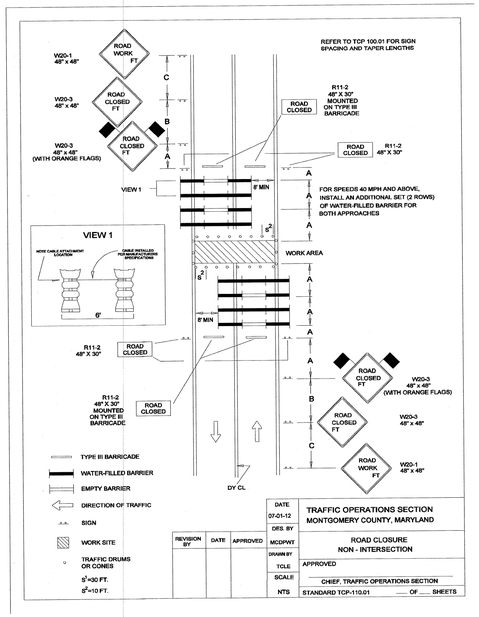

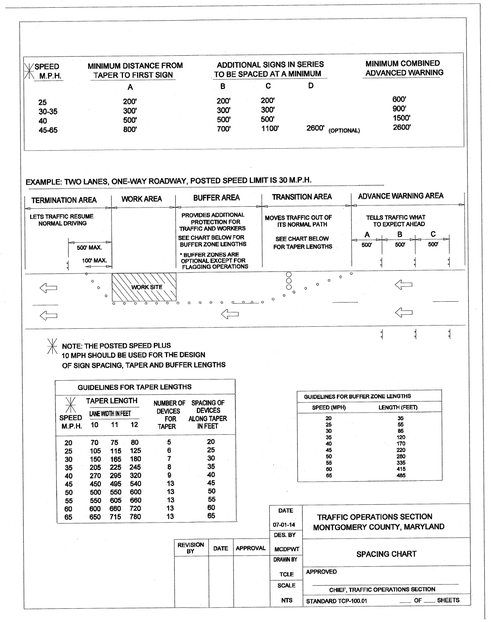

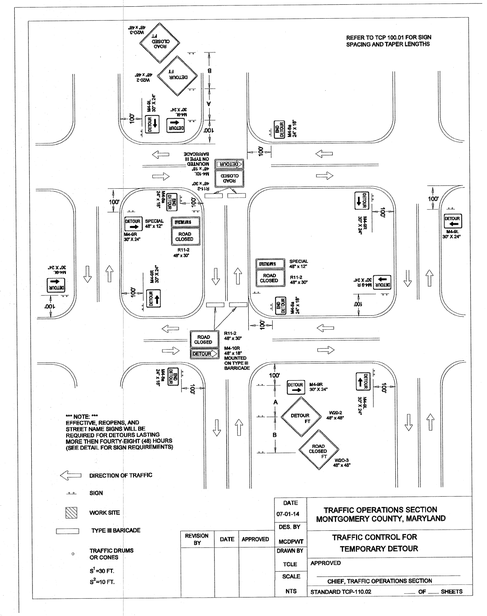

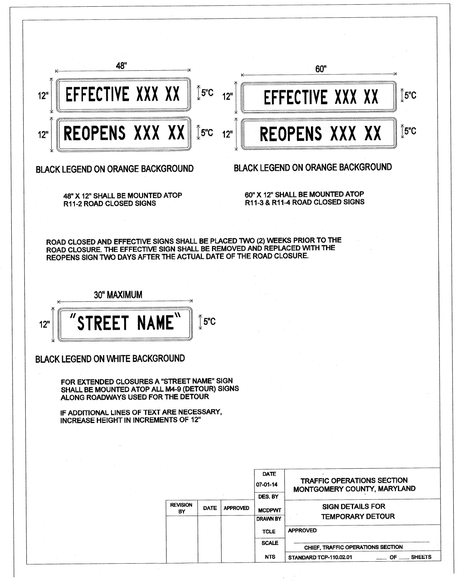

SEQUENCE OF CONSTRUCTION

PHASE 1:
INSTALL TEMPORARY TRAFFIC CONTROL DEVICES TO CLOSE BARNES ROAD.

COMPLETE BRIDGE PRESERVATION WORK THE BRIDGE. (APPROXIMATE PHASE LENGTH = 11 DAYS)

NOTES:

1. CONTRACTOR SHALL NOTIFY BRADLEY MERIDITH OF FREDERICK COUNTY DPW 301-600-1669 TWO (2) WEEKS IN ADVANCE OF BARNES ROAD CLOSURE. FREDERICK CCOUNTY ROW PERMIT NO. IS 13288, EXPIRATION DATE: 02/27/2019.
2. NOTIFY RESIDENTS, EMS, FIRE, AND RESCUE A MINIMUM OF TWO (2) WEEKS PRIOR TO CLOSURE.

Robert J. Milstead
041218

Professional Certification.
I hereby certify that these documents were prepared or approved by me, and that I am a duly licensed professional engineer under the laws of the State of Maryland.

License No. 17172
Expiration Date: 12/12/2018

STATE OF MARYLAND ROBERT JAMES MILSTEAD No. 17172 PROFESSIONAL ENGINEER

MONTGOMERY COUNTY, MARYLAND
TRAFFIC ENGINEERING AND OPERATIONS SECTION
APPROVED
FOR MDT/TTCP
BY
DATE 4/16/18

STANTEC.
6110 FROST PLACE,
LAUREL, MARYLAND 20707
(240) 542-3112
www.stantec.com

NO.	REVISION	DATE	BY

MONTGOMERY COUNTY DEPARTMENT OF TRANSPORTATION
DIVISION OF TRANSPORTATION ENGINEERING
GAITHERSBURG, MARYLAND

RECOMMENDED FOR APPROVAL
Chief, Design Section — Date Apr. 17, 2018
APPROVED
Chief, Division of Transportation Engineering — Date 4/17/18

Designed by : DM Drawn by : VC Checked by : MG

DWG. TP-03

BRIDGE PRESERVATION
COUNTY WIDE IX (9 BRIDGES)
MONTGOMERY COUNTY, MARYLAND
BRIDGE NO. M-0008 (BARNES ROAD)
OVER BENNETT CREEK
MAINTENANCE OF TRAFFIC PLAN

SCALE : N.T.S. DATE :06-02-2017

Project No. : 500313 SHEET 4 of 21

DATE:Thursday, April 12, 2018 AT 04:36 PM
FILE:U:\2026011401\01 Bridge Preservation\700 Cadd\710 Traffic\M-0008 Barnes Road.dgn